Permit #F00139727

FilmL.A., Inc.
6255 W Sunset Blvd, 12th Floor
Hollywood, CA 90028
t: (213)977-8600 - f: (213)977-8601
www.filmla.com

Summary Information

Permit No: F00139727 **Type of Permit:** FILMING **Release Date:** 07/06/2018

Production Company HAPPY PLACE

Insured Company Name HAPPY PLACE
Contact Phone No. 1 818-729-9262
Contact Phone No. 2 818-514-6179
Fax 310-773-9234
Address 1612 W OLIVE AVE
BURBANK, California 91506

Production Title JW - LEAN

Type of Production Music Video

Producer Andrea Sastoque

Director Sherif Alabade

1st AD Jonas Morales

Production Manager Ariel Navarrete

FilmL.A. Coordinator CJ Leavens

Location Manager Andrea Sastoque
Primary Phone Mobile - 323-697-1398
Secondary Phone

Location Assistant Ariel Navarrete
Primary Phone Mobile - 323-697-1397
Secondary Phone

Fees

Notification Charge	$170.00
FILMLA NON-REFUNDABLE FILM APPLICATION FEE	$685.00
LA CITY LANE AND STREET CLOSURE FEE	$312.00
LA CITY FIRE DEPARTMENT SPOT CHECK SURCHARGE	$85.00

Total Permit Fee $1,252.00

Number of Locations 1

NOT A PERMIT

FilmL.A., Inc.
6255 W Sunset Blvd, 12th Floor
Hollywood, CA 90028
t: (213)977-8600 - f: (213)977-8601
www.filmla.com

Summary Information — Location

Permit Number	F00139727	**Location Manager**	Andrea Sastoque
Production Company	HAPPY PLACE	Primary Phone	Mobile - 323-697-1398
Insured Company	HAPPY PLACE	Secondary Phone	
Production Title	JW - LEAN		

Location Address 100 S Myers St, Los Angeles, CA, 90033

Location Type Alley

Film Dates 7/8/2018 - 7/10/2018 16:00 - 05:00 2 days

Open or Closed to the Public Open

Generic Conditions

*Certain service and personnel fees required by jurisdictional agencies are not collected by FilmL.A. Any such fees must be paid directly to the appropriate agency, and a separate invoice will be provided to the permittee.
All travel lanes and bike lanes shall be closed per the WATCH manual.
Community Survey Required
Equipment staging and vehicles may park on one side of the street only.
Must Maintain 5' Clearance on Sidewalks/Walkways
Must maintain local/emergency access
No cast or crew parking on area streets
No interference with merchant activity.
No stopping and setting up in residential areas before 7am or after 10pm without prior approval
No stopping or setting up in front of merchants or residents without prior approval
Number of uniformed officers listed on the permit is a minimum requirement.
Permittee remains responsible for deploying a sufficient number of uniformed officers to provide traffic and crowd control to ensure the safety of the film crew and the public.
Playback must be kept to moderate levels after 10pm so as not to disturb near by residents
Traffic control must be done in accordance w/MUTCD
Traffic Officers Required
Uniformed officers shall have a copy of the film permit in their possession and are required to confirm that all traffic control signage devices are in place.

Please see attached document Myers St (SB closure) 150ft north - south of 1st St Bridge - Paranoiia Productions 7-9.pdf

Equipment on Location

Type	Quantity
4000 gal water truck	1
5 Ton Truck	1
Picture vehicles	2

Personnel on Location

Type	Quantity
Cast	5
Crew	25
Off-Duty/Retired LAPD Officer(s)	1

NOT A PERMIT

FilmL.A., Inc.
6255 W Sunset Blvd, 12th Floor
Hollywood, CA 90028
t: (213)977-8600 - f: (213)977-8601
www.filmla.com

Summary Information — Location

Permit Number F00139727
Production Company HAPPY PLACE
Insured Company HAPPY PLACE
Production Title JW - LEAN

Location Manager Andrea Sastoque
Primary Phone Mobile - 323-697-1398
Secondary Phone

Scissor Lifts	1
Vans	1

Filming Activities Equipment on property; Exterior establishing shots; Exterior motion without sound; Handheld equipment; Wetdown; Closing one lane under the bridge.;

Jurisdiction **Political:** Los Angeles City - Council District 14 **Police:** Los Angeles Police Department **Fire:** Los Angeles City

Thomas Guide **Page:** 634 **Grid:** H4

Approvals

LOS ANGELES CITY POLICE DEPARTMENT	Melissa Hernandez
FILML.A. CLOSURES	Joshua Mingo
LOS ANGELES CITY DEPARTMENT OF PUBLIC WORKS	Vanessa Martin

Parking

Base Camp	**Crew Parking**	150 N. Myers St. , Los Angeles, CA, 90033
Location Type : Filming Location	Location Type : Other Location	

Lane / Full Closure DIRECTIONAL CLOSURE SOUTHBOUND MYERS UNDER 1ST BRDIGE
HARD CLOSURE 150 NORTH OF BIRDGE TO 150 SOUTH OF THE BRIDGE

Approximate Footage 301 - 600

Date(s) 7/9/2018 to 7/9/2018 **Time(s)** 18:00 to 01:00

NOT A PERMIT

Permit #E00139727

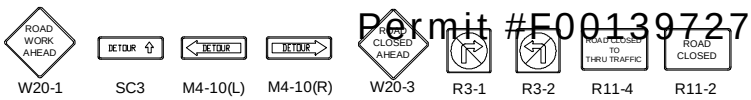

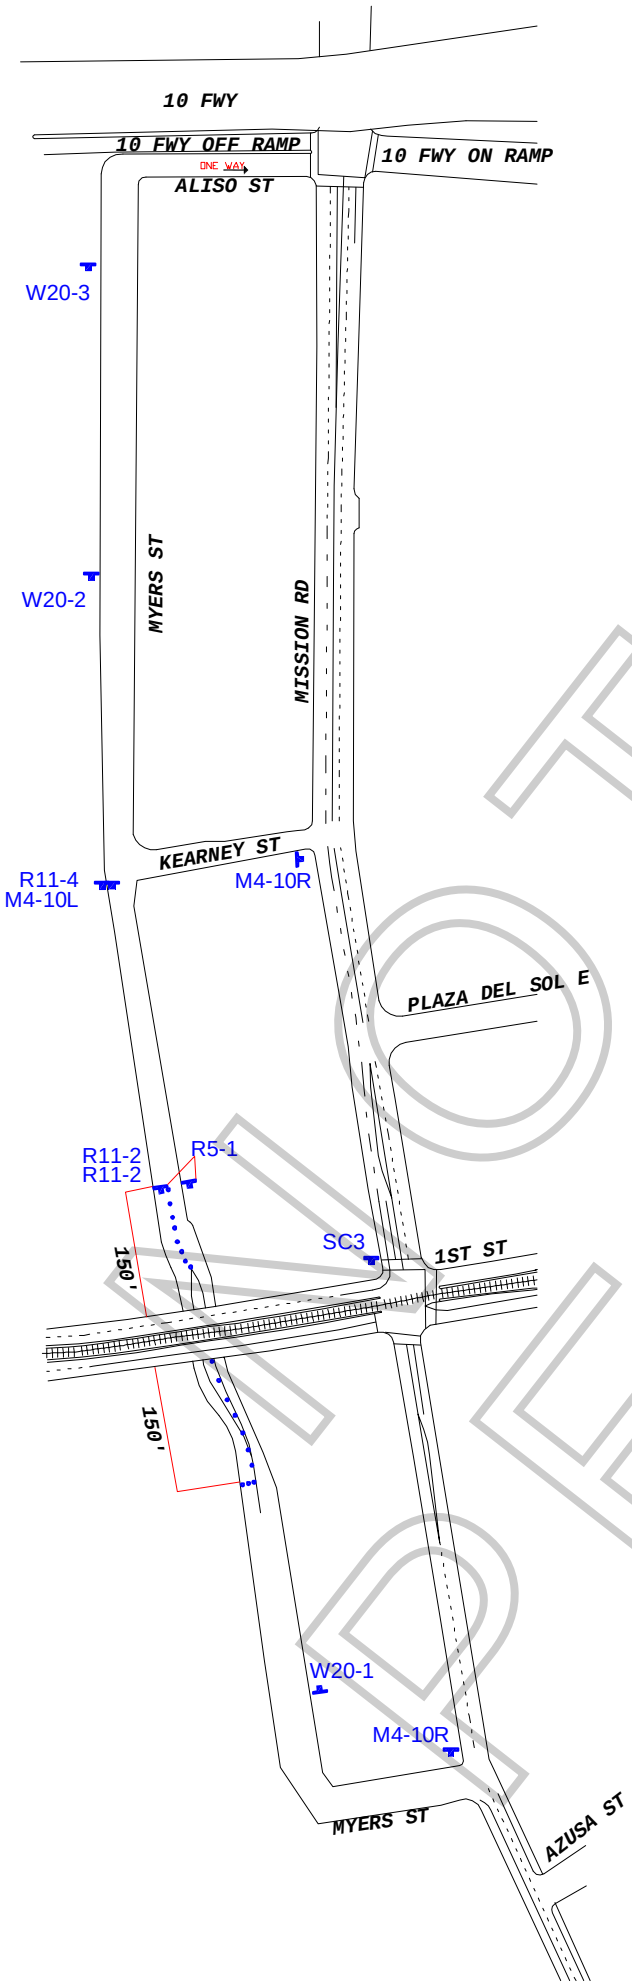

Ⓢ TRAFFIC SIGNAL

● TRAFFIC CONE

TYPE I W/ SIGN

ALL TRAFFIC CONTROL WILL BE INSTALLED TO MEET OR EXCEED THE LATEST CA-MUTCD MINIMUM REQUIREMENTS

WORK ZONE TRAFFIC CONTROL PLAN GENERAL NOTES

1. DATE/TIME: 7-9-18 FROM 17:00 HOURS TO 01:00 HOURS.

2. ALL SIGNING, STRIPING, AND TRAFFIC CONTROL DEVICES SHALL CONFORM TO THE (CURRENT) STATE OF CALIFORNIA DEPARTMENT OF TRANSPORTATION (CALTRANS) STANDARD PLANS AND STANDARD SPECIFICATIONS, CALIFORNIA MUTCD, AND ANY ADDENDUMS THERETO, AND AS SHOWN ON THESE PLANS, SYMBOLS AND ABBREVIATIONS USED ARE SHOWN ON CALTRANS STANDARD PLANS.
3. THERE WILL BE NO INTERFERENCE WITH TRAFFIC SIGNALS OR CROSSWALKS.
4. CONES WILL BE 28" MINIMUM HEIGHT AND HAVE REFLECTORIZED SLEEVES FOR NIGHT WORK.
5. POLICE WILL DIRECT TRAFFIC IF NECESSARY.

NOT A PERMIT

TCP FOR: PARANOIIA PRODUCTIONS

LOCATION:
SOUTHBOUND MYERS ST. CLOSURE
FROM 150' NORTH & SOUTH OF 1ST ST BRIDGE
LOS ANGELES, CALIFORNIA

CONTACT: ANDREA SASTOQUE
PH# 323-697-1398

JCL TRAFFIC SERVICES
(213) 622-9775
C31-CA Lic # 805357

DATE	REVISIONS	DRAFTER: MARIO MENJIVAR
		SCALE: N.T.S.
		FILM LA: CL